


PART PLAN SUBSTATION ROOF 76<sup>TH</sup> FL. WEST

NOTES:

1. Top of Steel E1+13'-8" Unless Otherwise Noted thus ( )
2. Datum: (0'-0") is existing Finish Floor Elev. at Substation Room on 75<sup>TH</sup> Floor.
3. Girder W14x21 is designated as Beam "X" in Construction Sequence Dwg. C5-1.

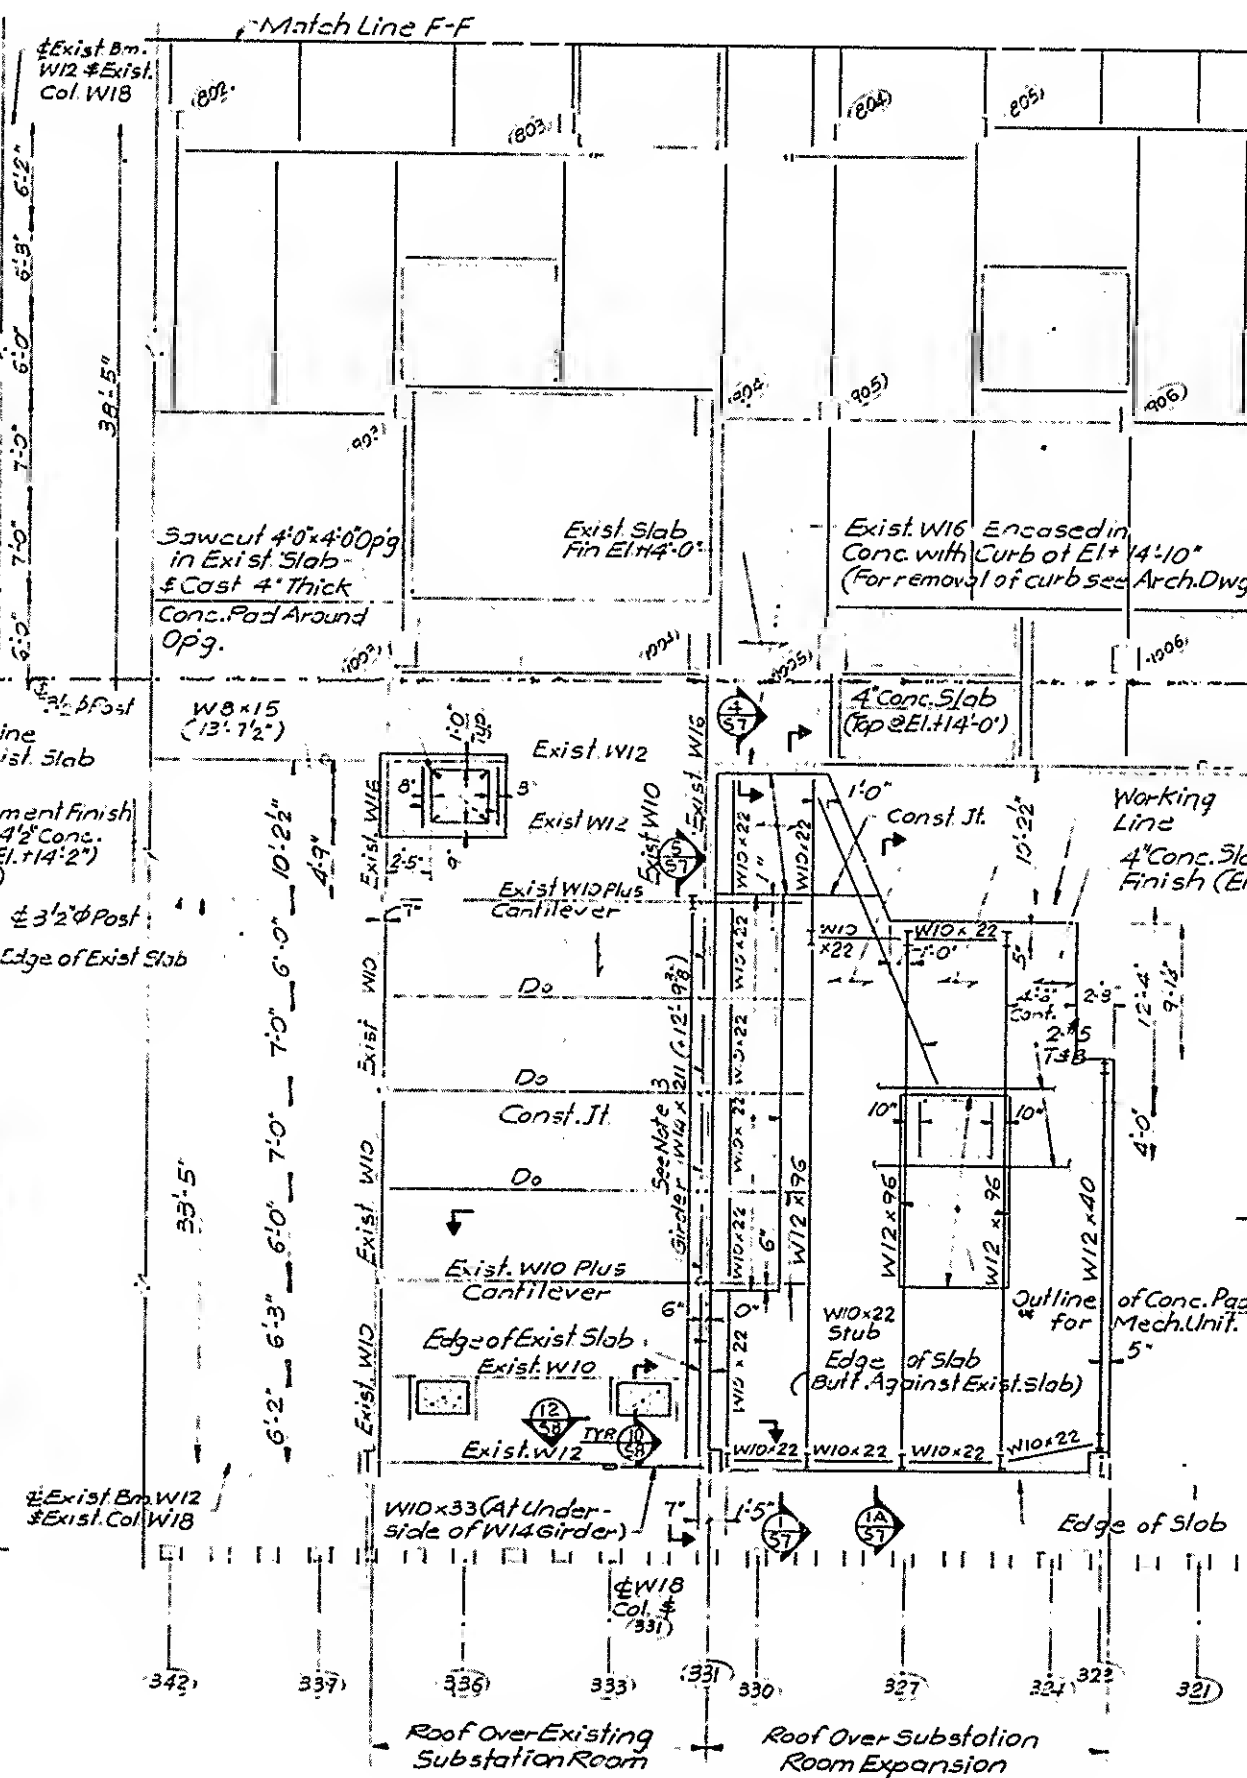

PART PLAN SUBSTATION ROOF 76<sup>TH</sup> FL. EAST  
(Same Notes as in Substation Room 76<sup>TH</sup> Fl. West)